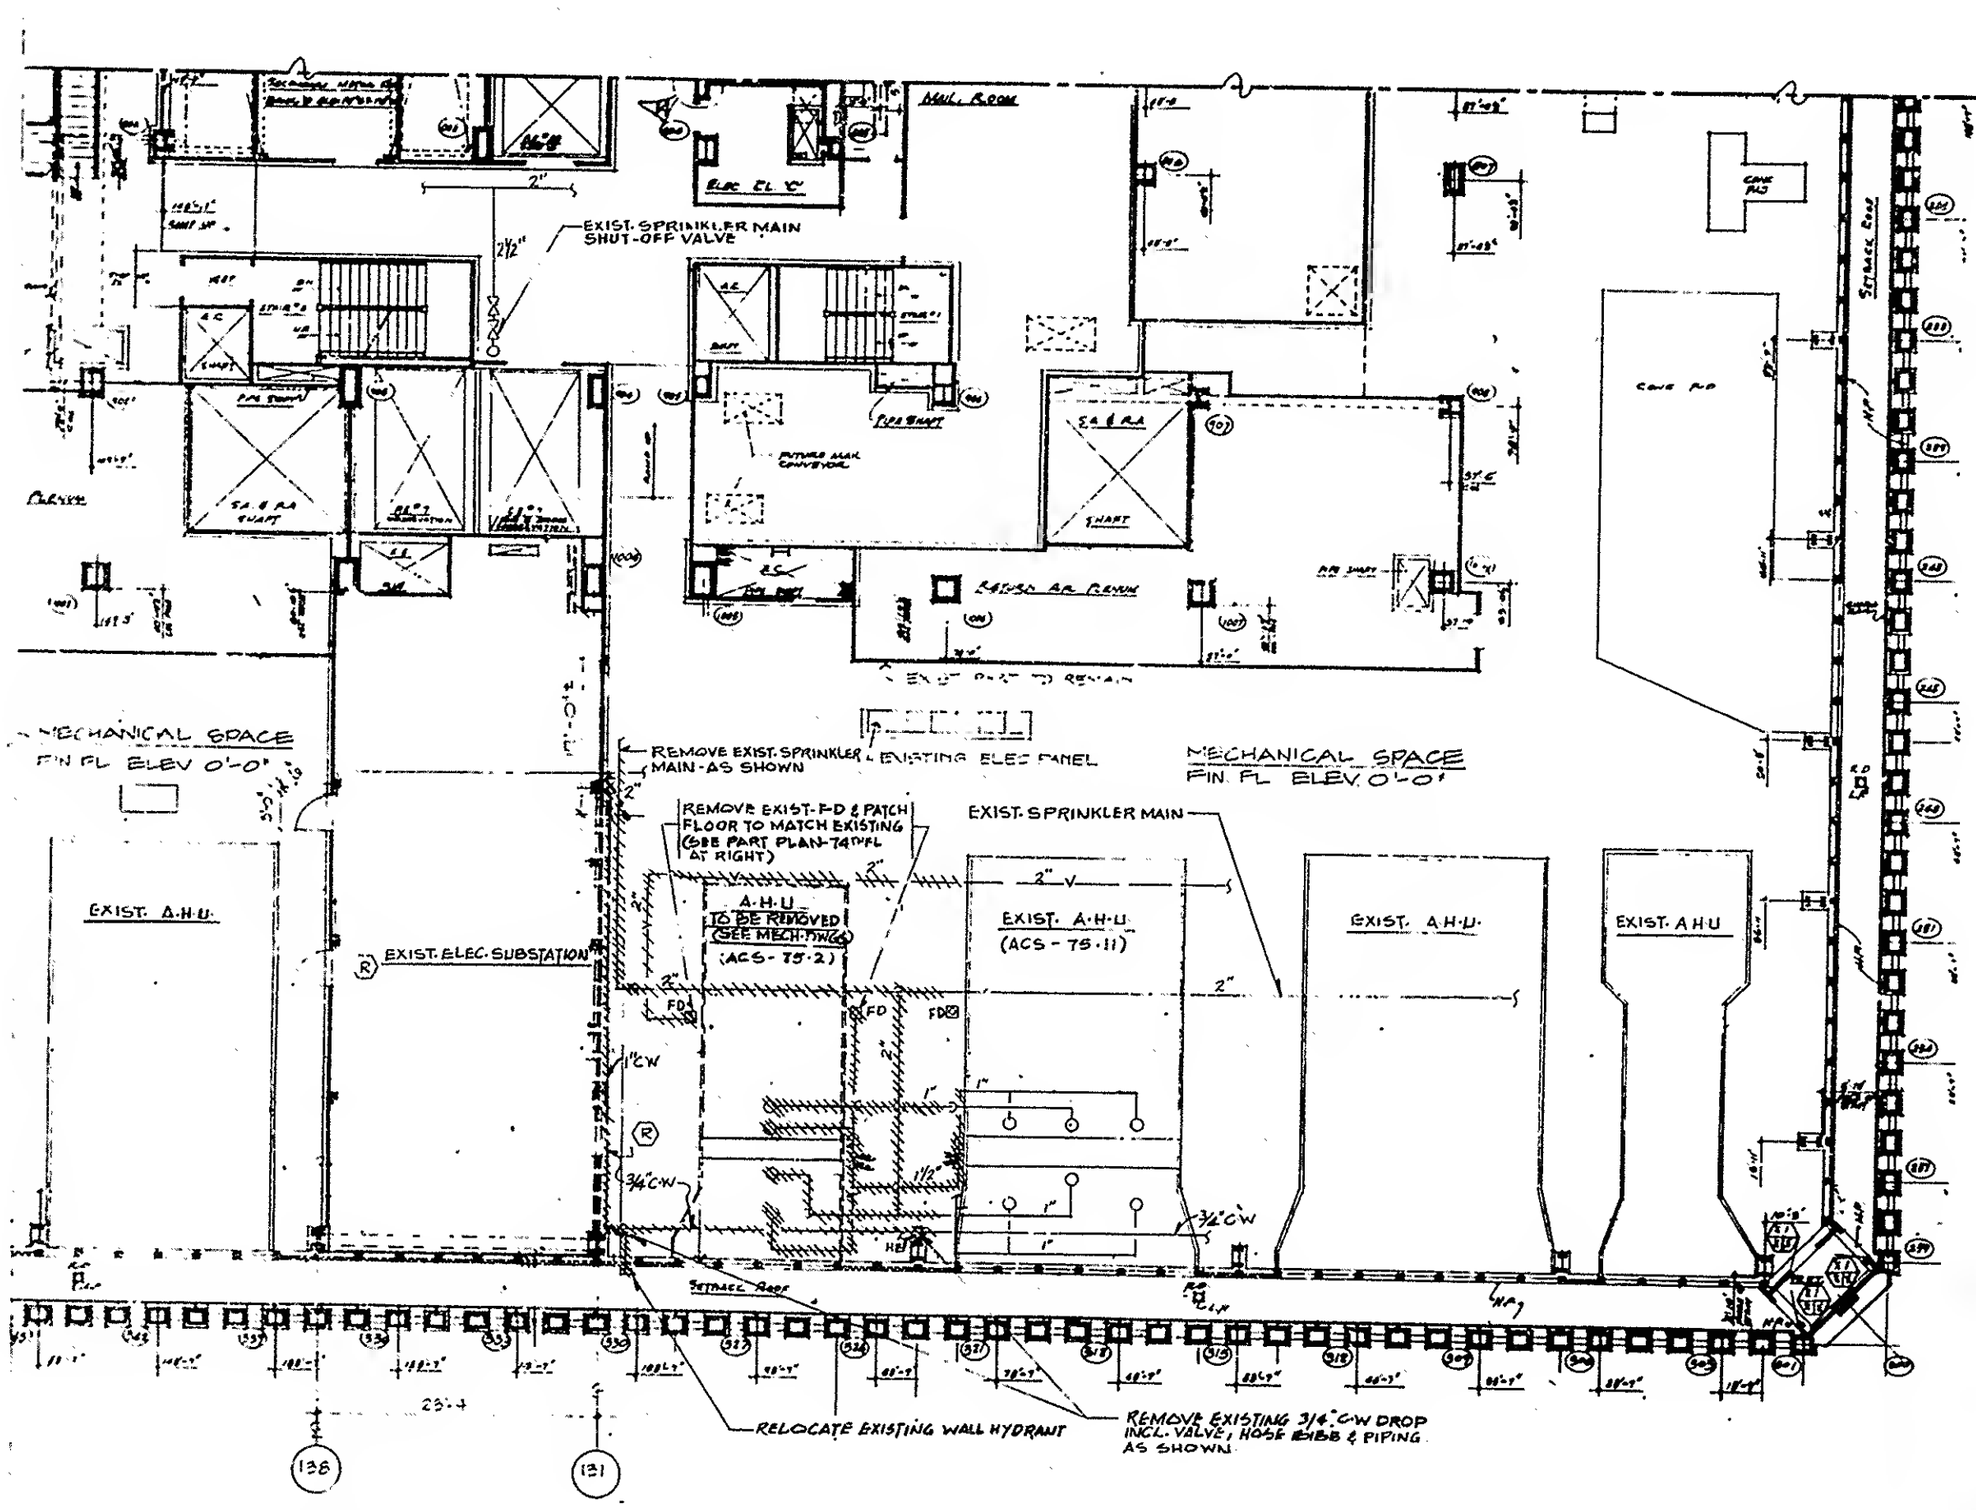

PART PLAN—75TH FLOOR

I HEREBY CERTIFY THAT THIS IS A TRUE AND CORRECT COPY OF ONE OF THE CONTRACT DRAWINGS CONSTITUTING A PART OF CONTRACT NO. WTC-802.0 IN THE FORM IN WHICH SAID DRAWINGS EXISTED AT THE TIME THE SAID CONTRACT WAS EXECUTED BY THE PARTIES.

DATE 6/22/95 Sultan A. Aslam
SPEC. WRITER

DATE 8/15/95 Peter K. Sweeney
ENGINEER OF DESIGN